Side elevations apply to specific plots only - refer to site plan for locations

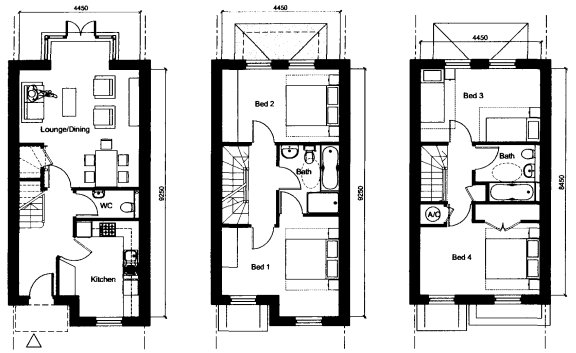

GROUND FLOOR | FIRST FLOOR | SECOND FLOOR

4A TYPE (118.68m²)
4 bed house

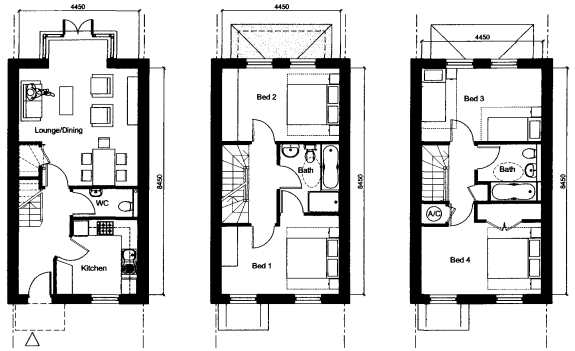

GROUND FLOOR | FIRST FLOOR | SECOND FLOOR

4B TYPE (115.04m²)
4 bed house

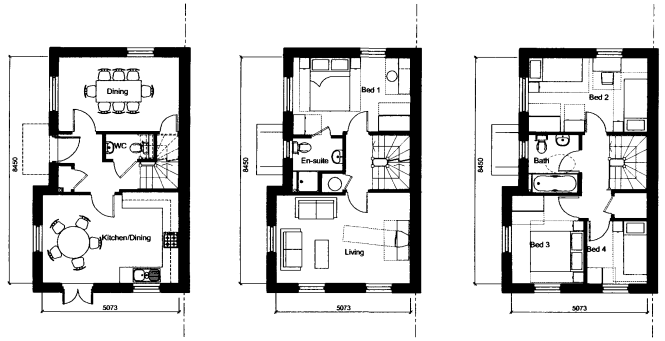

GROUND FLOOR | FIRST FLOOR | SECOND FLOOR

4C TYPE (115.51m²)
4 bed house

MC 2006/0093
ORIGINAL

MEDWAY
24 JAN 2006
RECEIVED

Persimmon Homes S.E.

Rev B 18.01.06 Type 4A & 4C revised in accordance with council letter dated 21.12.05 & client instruction dated 04.01.06 and 12.01.06 (ed) ( )
Rev A 17.12.05 Issued for Planning. General Updates. (ED) ( )

Medway Gate
Cuxton

title Phase 1 House Types 4A / 4B / 4C
drawing no A3760/2.1/32 Rev B
drawn ED/PRB
checked
scale 1:100
date 12.05

PRP